
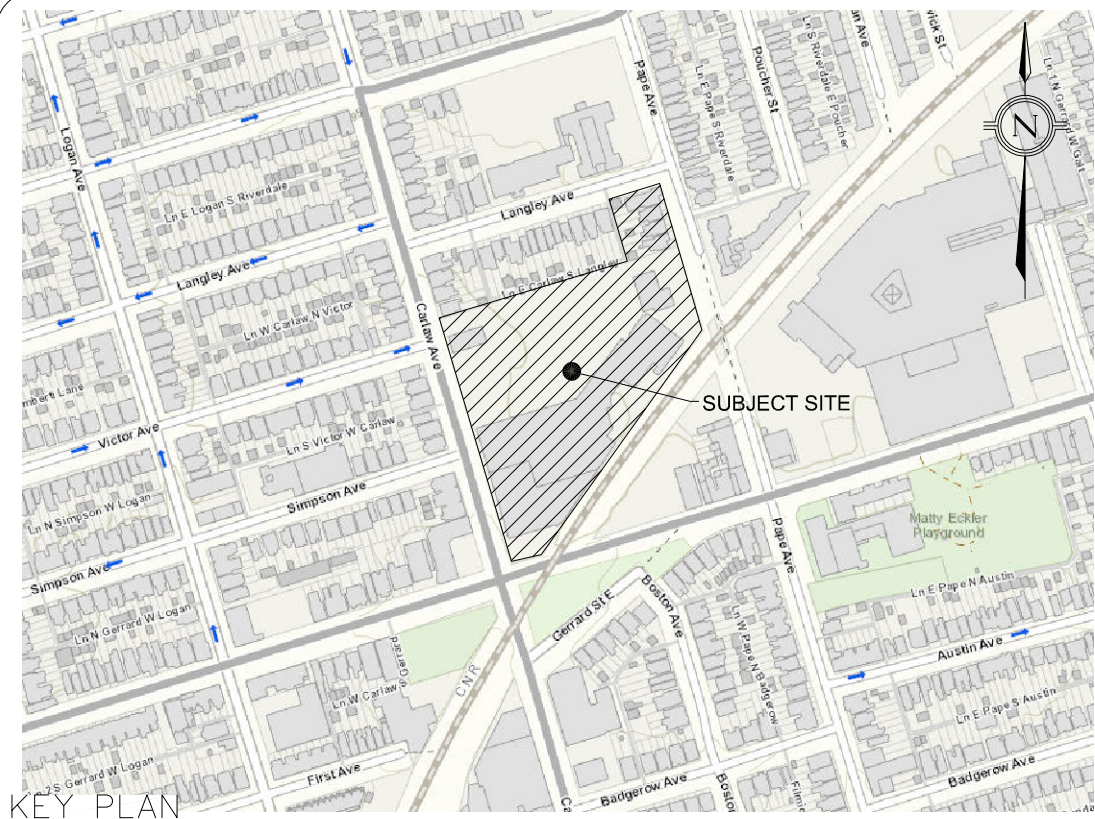


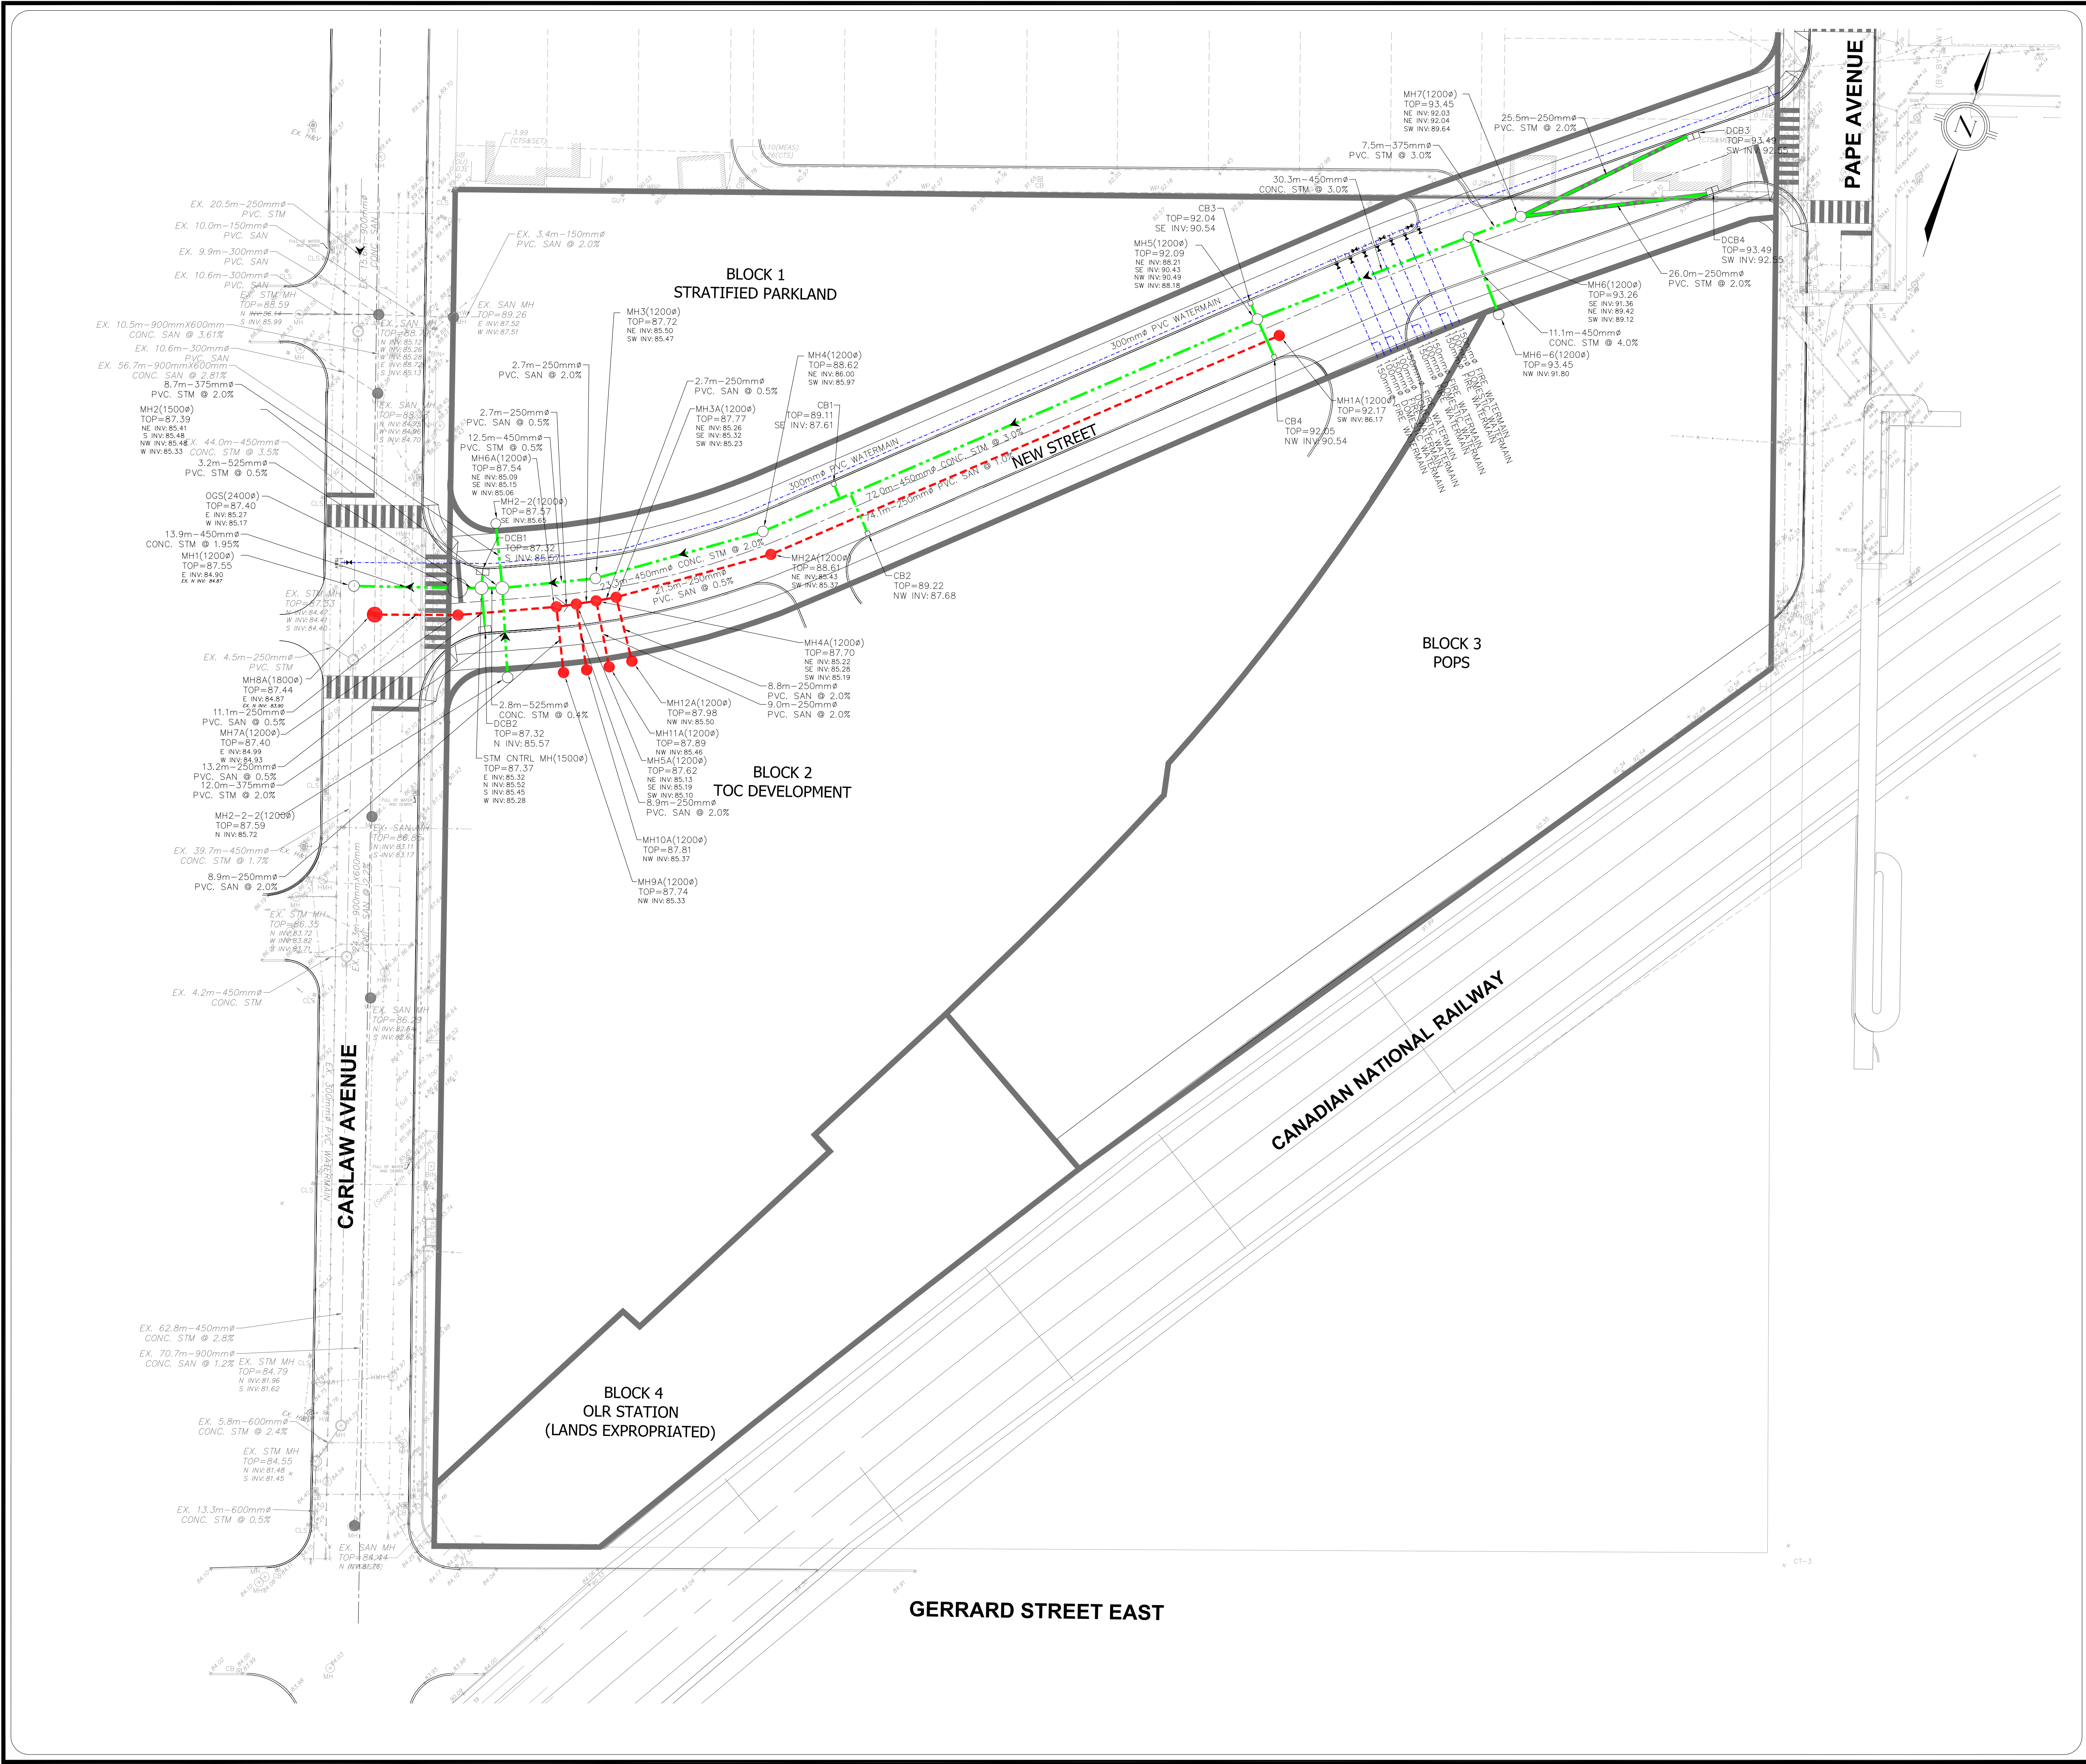

LEGEND

- EXISTING HYDRANT
- EXISTING STORM SEWER
- EXISTING SANITARY SEWER
- EXISTING WATERMAIN
- PROPOSED STORM SEWER AND MH
- PROPOSED SANITARY SEWER AND MH
- PROPOSED HYDRANT AND VALVE
- PROPOSED VALVE AND BOX
- PROPOSED WATERMAIN
- PROPERTY LINE

1.	ISSUED FOR ZBA THROUGH TOC PROGRAM	19.JULY.2022	J.Y.
No.	REVISIONS/ISSUED	DATE	BY CITY

counterpoint
ENGINEERING

COUNTERPOINT ENGINEERING INC.
8395 Jane St., Suite 100, Vaughan, ON L4K 5Y2 Phone 905.326.1404 Fax 905.326.1405

LICENSED PROFESSIONAL ENGINEER
J.S. YOGANATHAN
100100545
JULY 19/22
PROVINCE OF ONTARIO

ENGINEER'S STAMP

APPLICANT:
CHOICE PROPERTIES REIT

SITE LOCATION:
**MIXED USE DEVELOPMENT
CARLAW AND GERRARD
TORONTO, ONTARIO
SITE PLAN FILE No.:**

PUBLIC UTILITY PLAN SCHEMATIC

DESIGNED BY: GD	CHECKED BY: JY	DATE: JULY 19, 2022
DRAWING BY: AP	CHECKED BY: JY	PROJECT NO. 20026
SWM BY: YK	CHECKED BY: RK	
SCALE: 1:400		DRAWING NO. SW-PUP